CRAIG PARK

CITY OF FRIDLEY

SITE LAYOUT - OPTION 2

JANUARY 2021

BOLTON & MENK

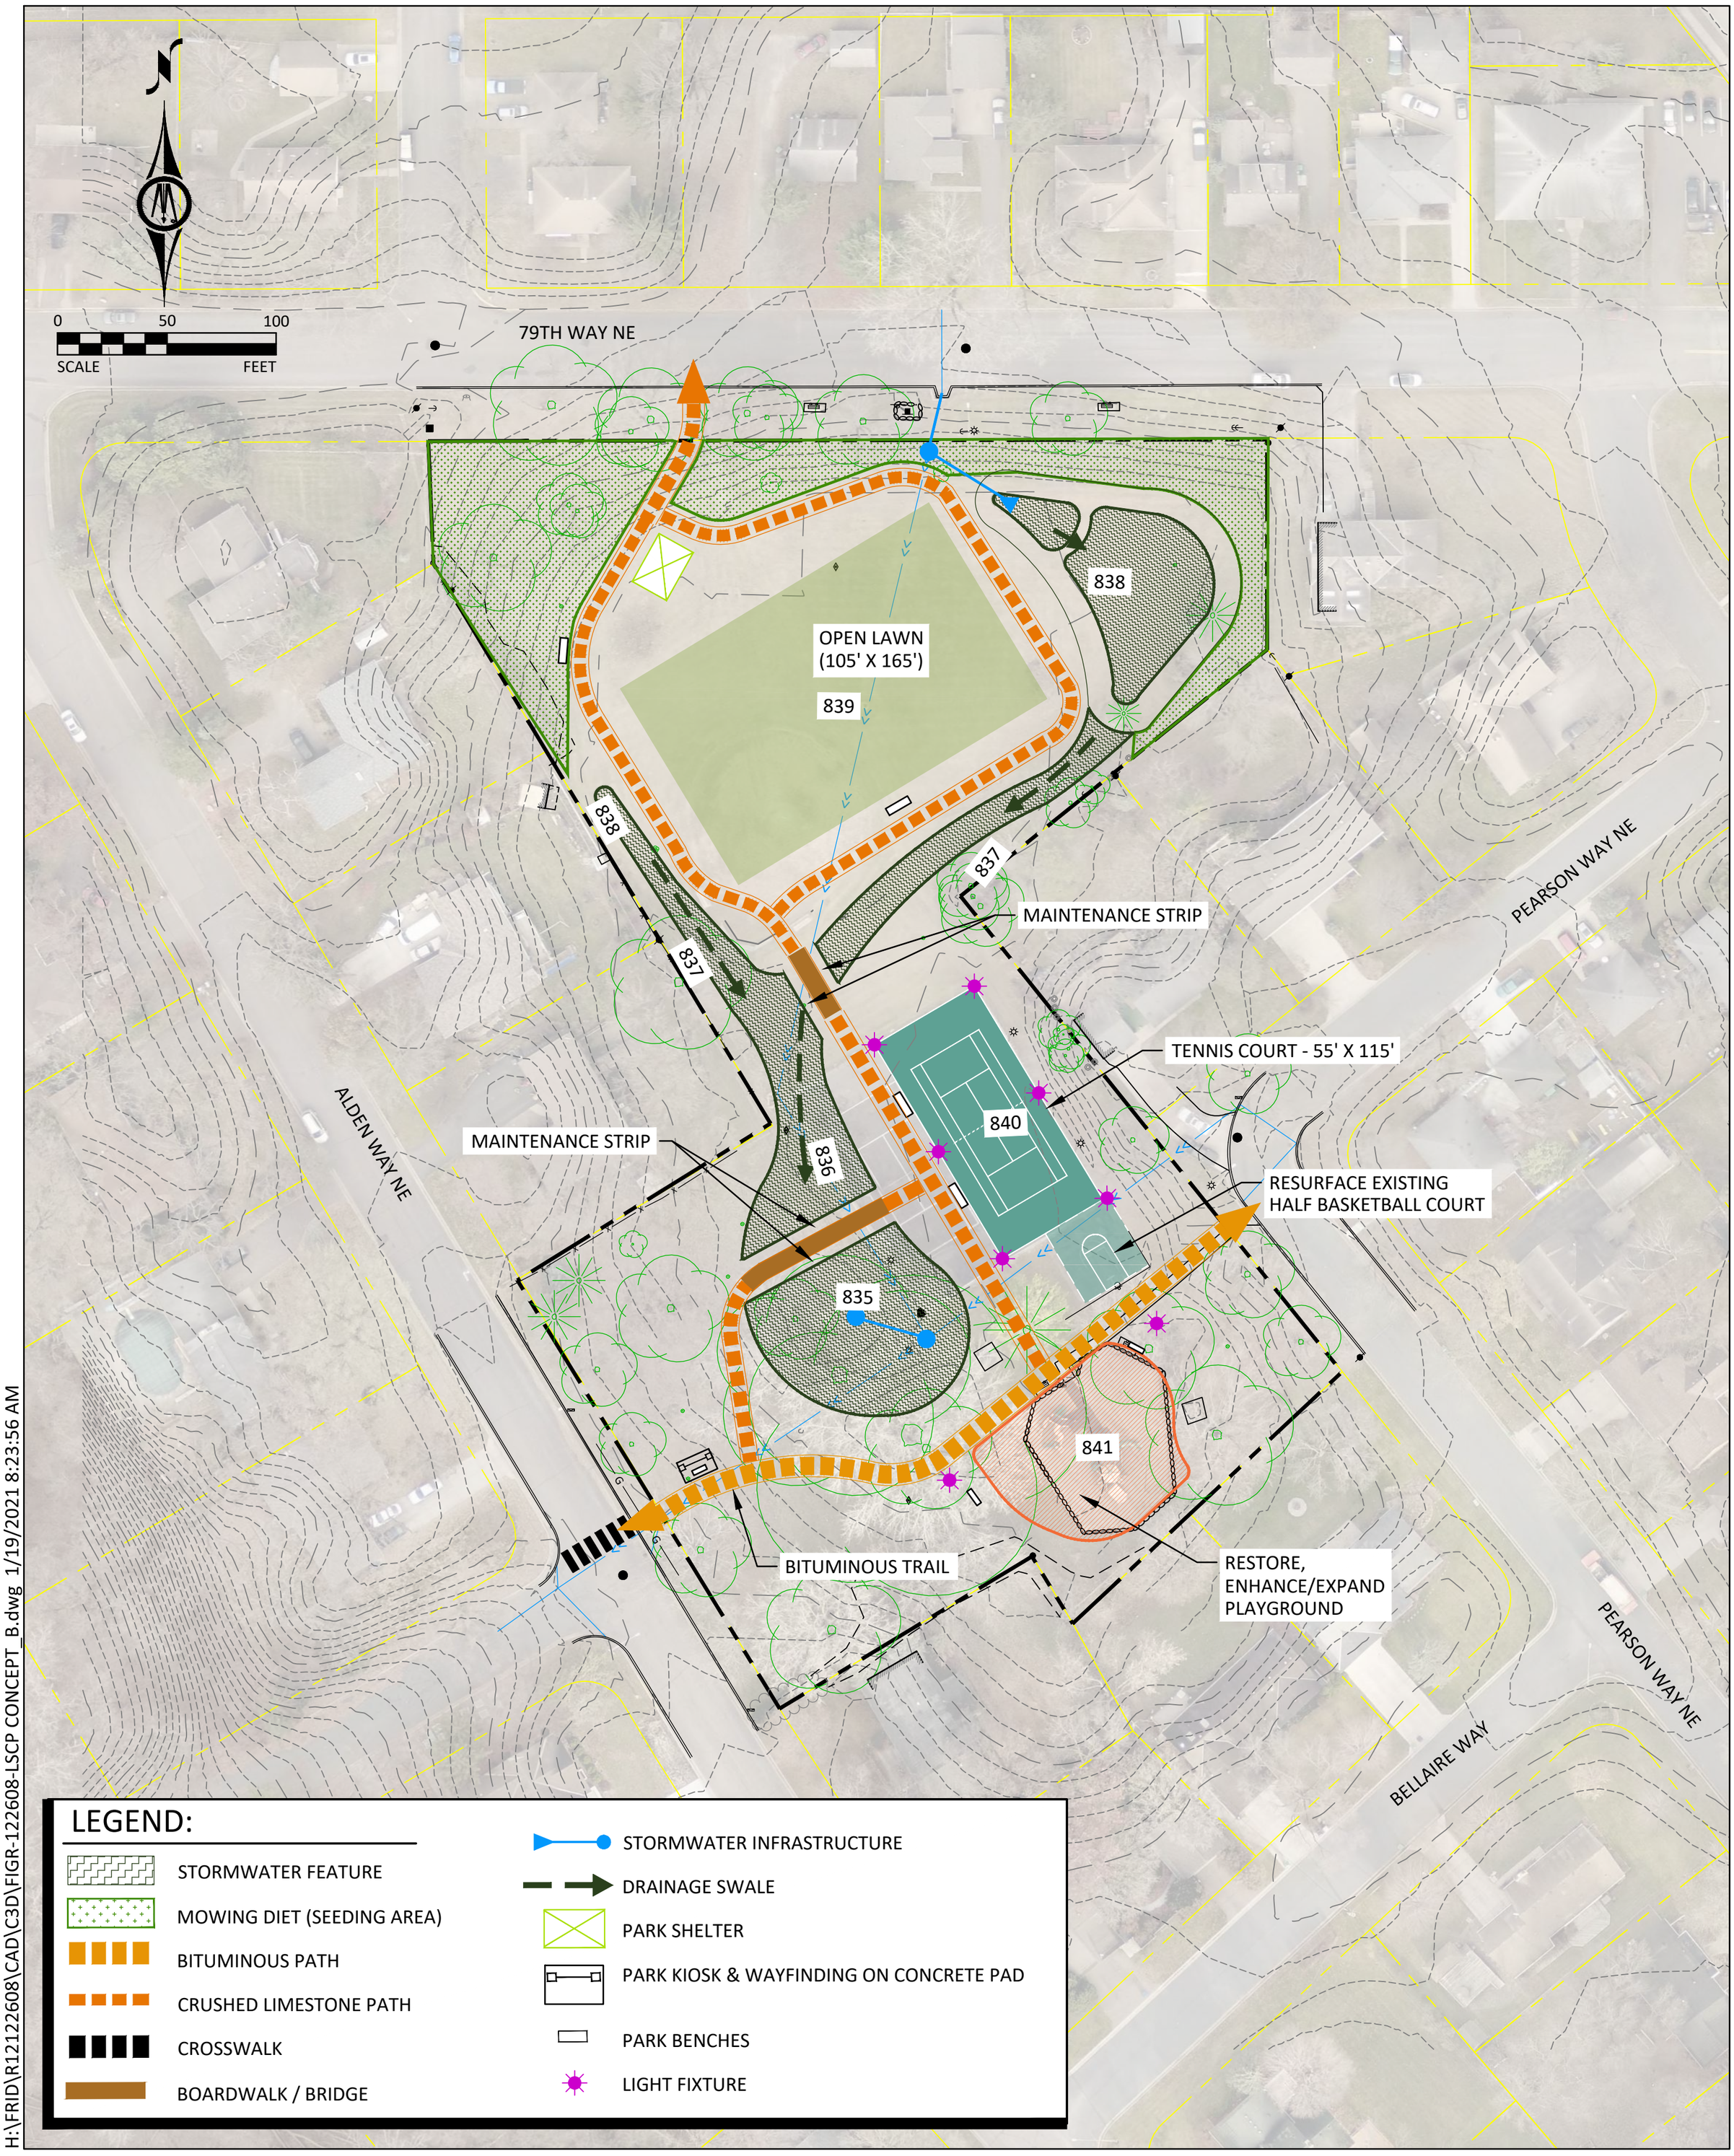

H:\FRID\R1212608\CAD\C3D\FIGR-122608-LSCP CONCEPT_B.dwg 1/19/2021 8:23:56 AM